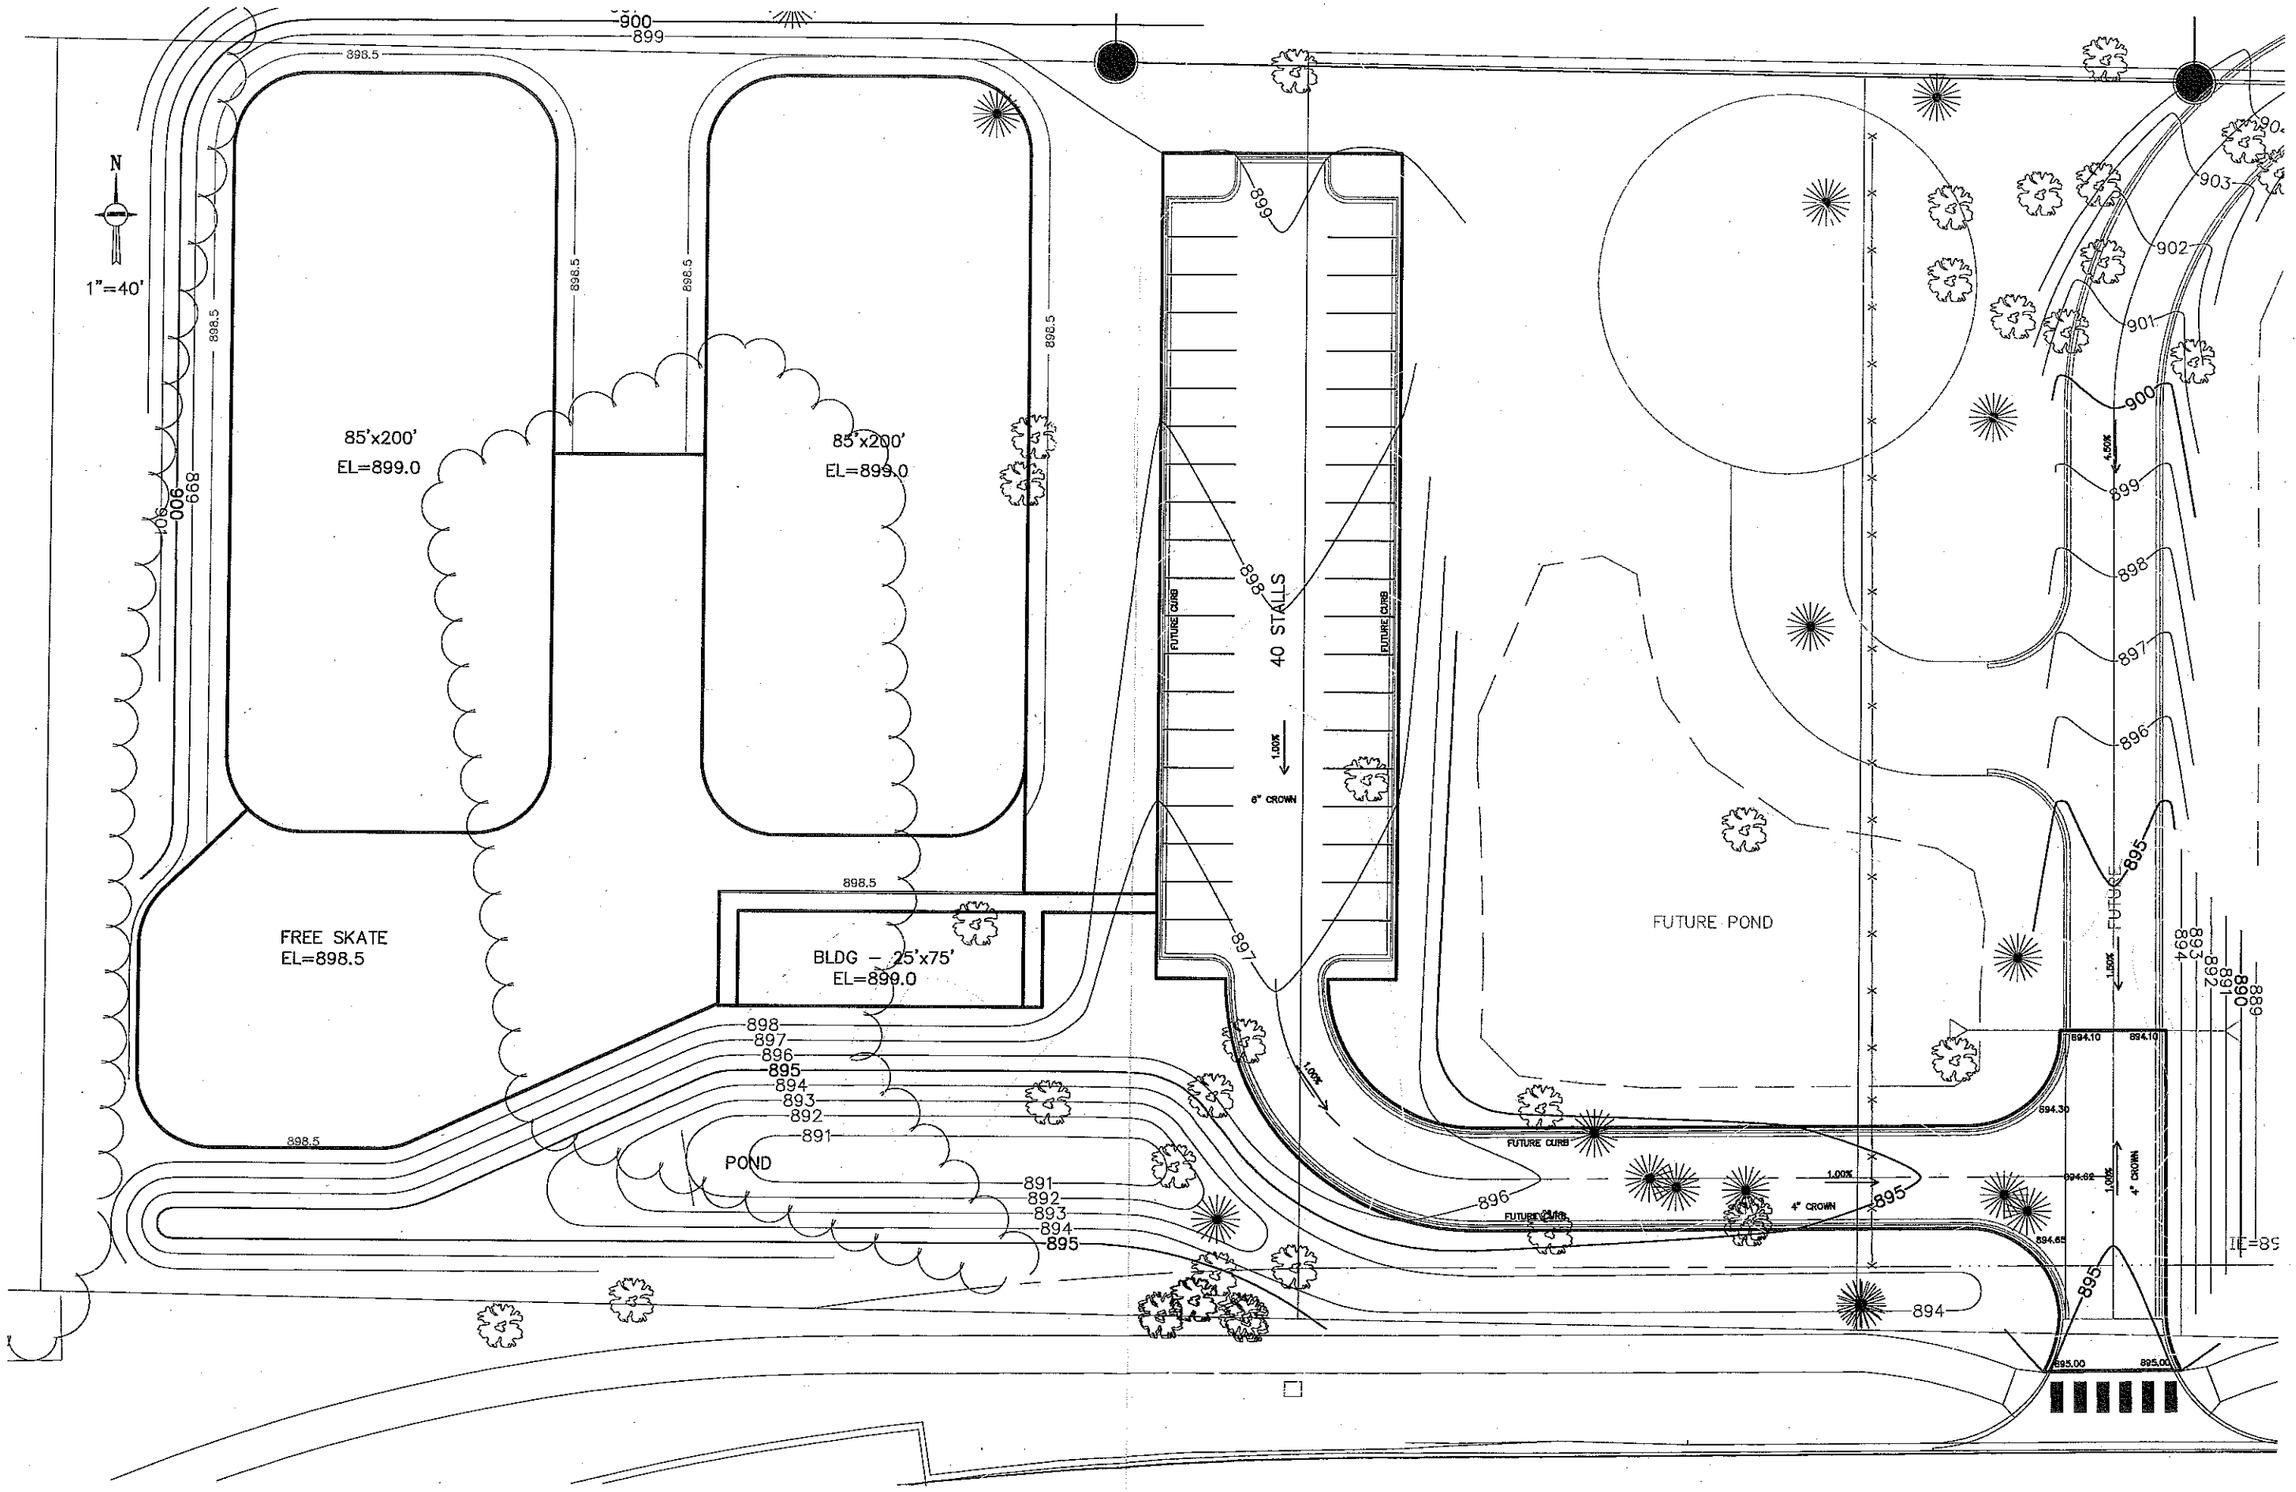

H:\Engineering\City Projects\Open City Projects\04-55 Public Works Expansion Phase 2\Drafting\Expansion\dwg\hockey 7.dwg, 3/3/2009 10:12:42 AM